Document ID: 001527(1.00)

Date: 10 September 2025

Section drawing - NTech Patio door, modern profile

Material: Timber **Glass:** Triple glazed

Market:

Applicable for: 2P, 4P, 4S, FD, FP, SD

NorDan

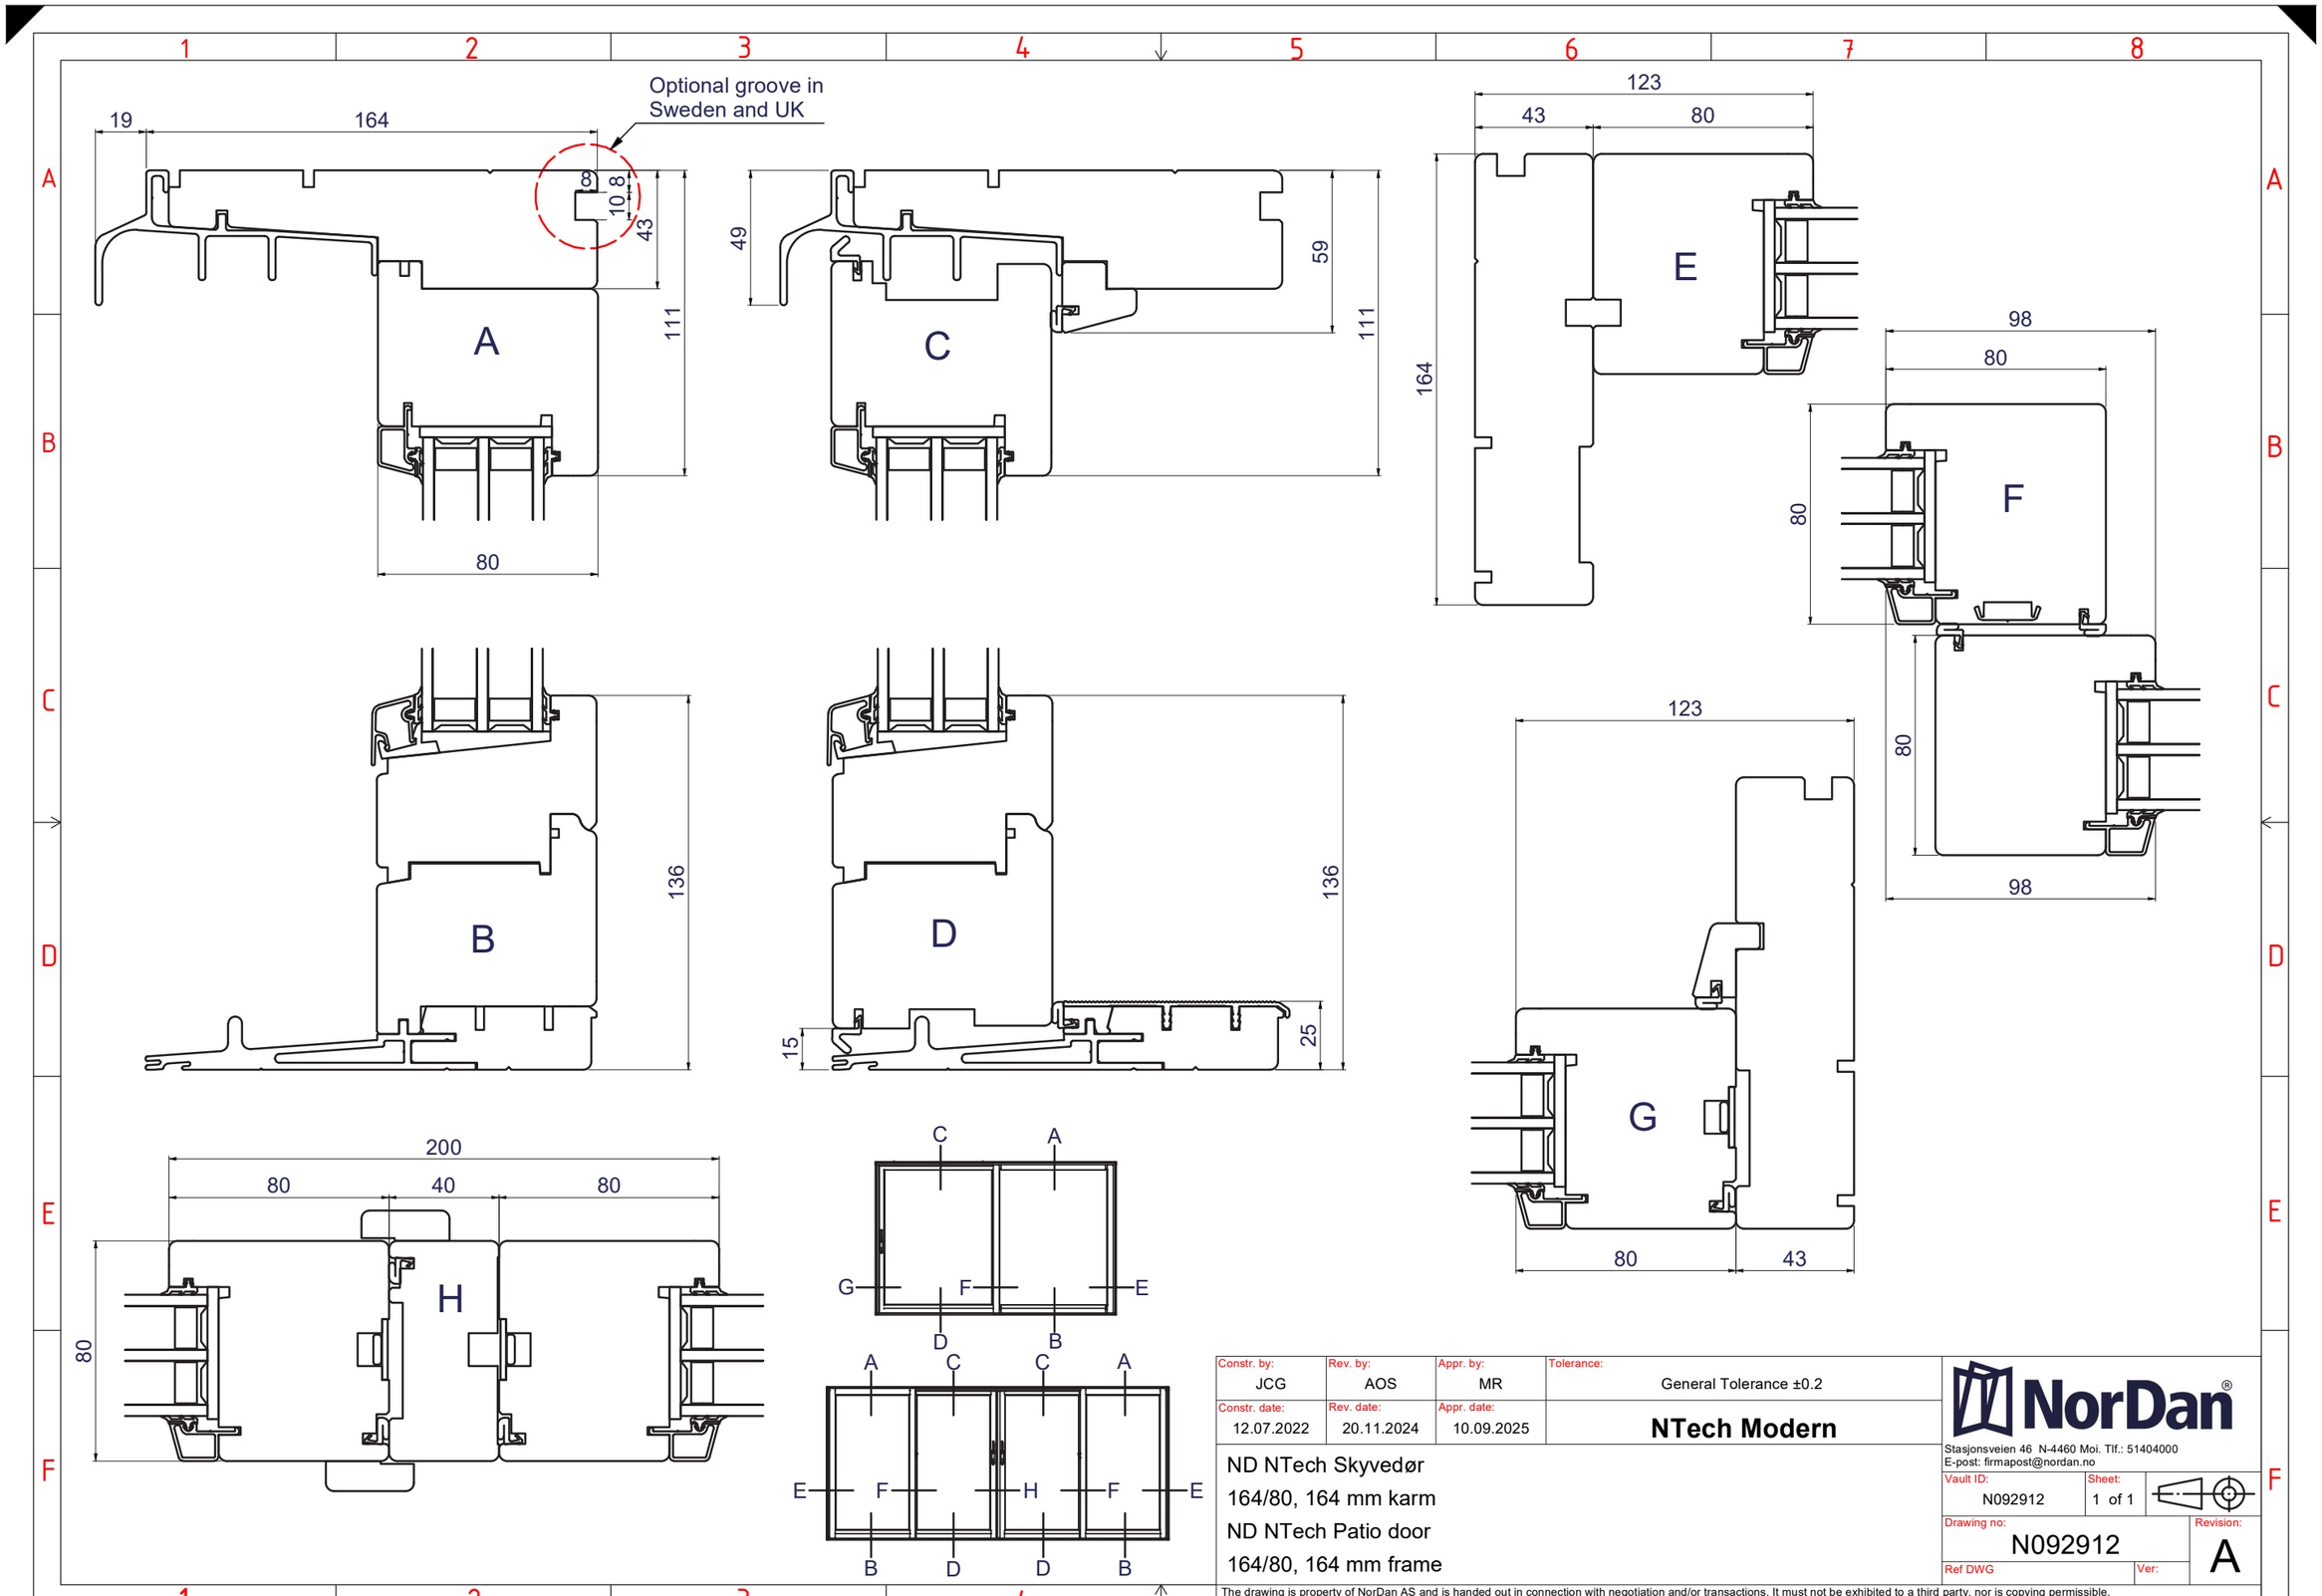

Constr. by:	Rev. by:	Appr. by:	Tolerance:
JCG	AOS	MR	General Tolerance ±0.2
Constr. date: 12.07.2022	Rev. date: 20.11.2024	Appr. date: 10.09.2025	**NTech Modern**

ND NTech Skyvedør
164/80, 164 mm karm
ND NTech Patio door
164/80, 164 mm frame

NorDan
Stasjonsveien 46 N-4460 Moi. Tlf.: 51404000
E-post: firmapost@nordan.no

Vault ID: N092912
Sheet: 1 of 1
Drawing no: N092912
Revision: A
Ref DWG
Ver:

The drawing is property of NorDan AS and is handed out in connection with negotiation and/or transactions. It must not be exhibited to a third party, nor is copying permissible.
The drawing must be returned to NorDan AS on termination of negotiation.