Document ID: 000AA6(3.00)

Date: 21 February 2024

Section drawing - NTech Patio door, classic profile

Material: Timber **Frame:** 164 **Glass:** Triple glazed

Market:

Applicable for: 2P, 4P, 4S, FD, FP, SD

NorDan

Page: 1 of 1

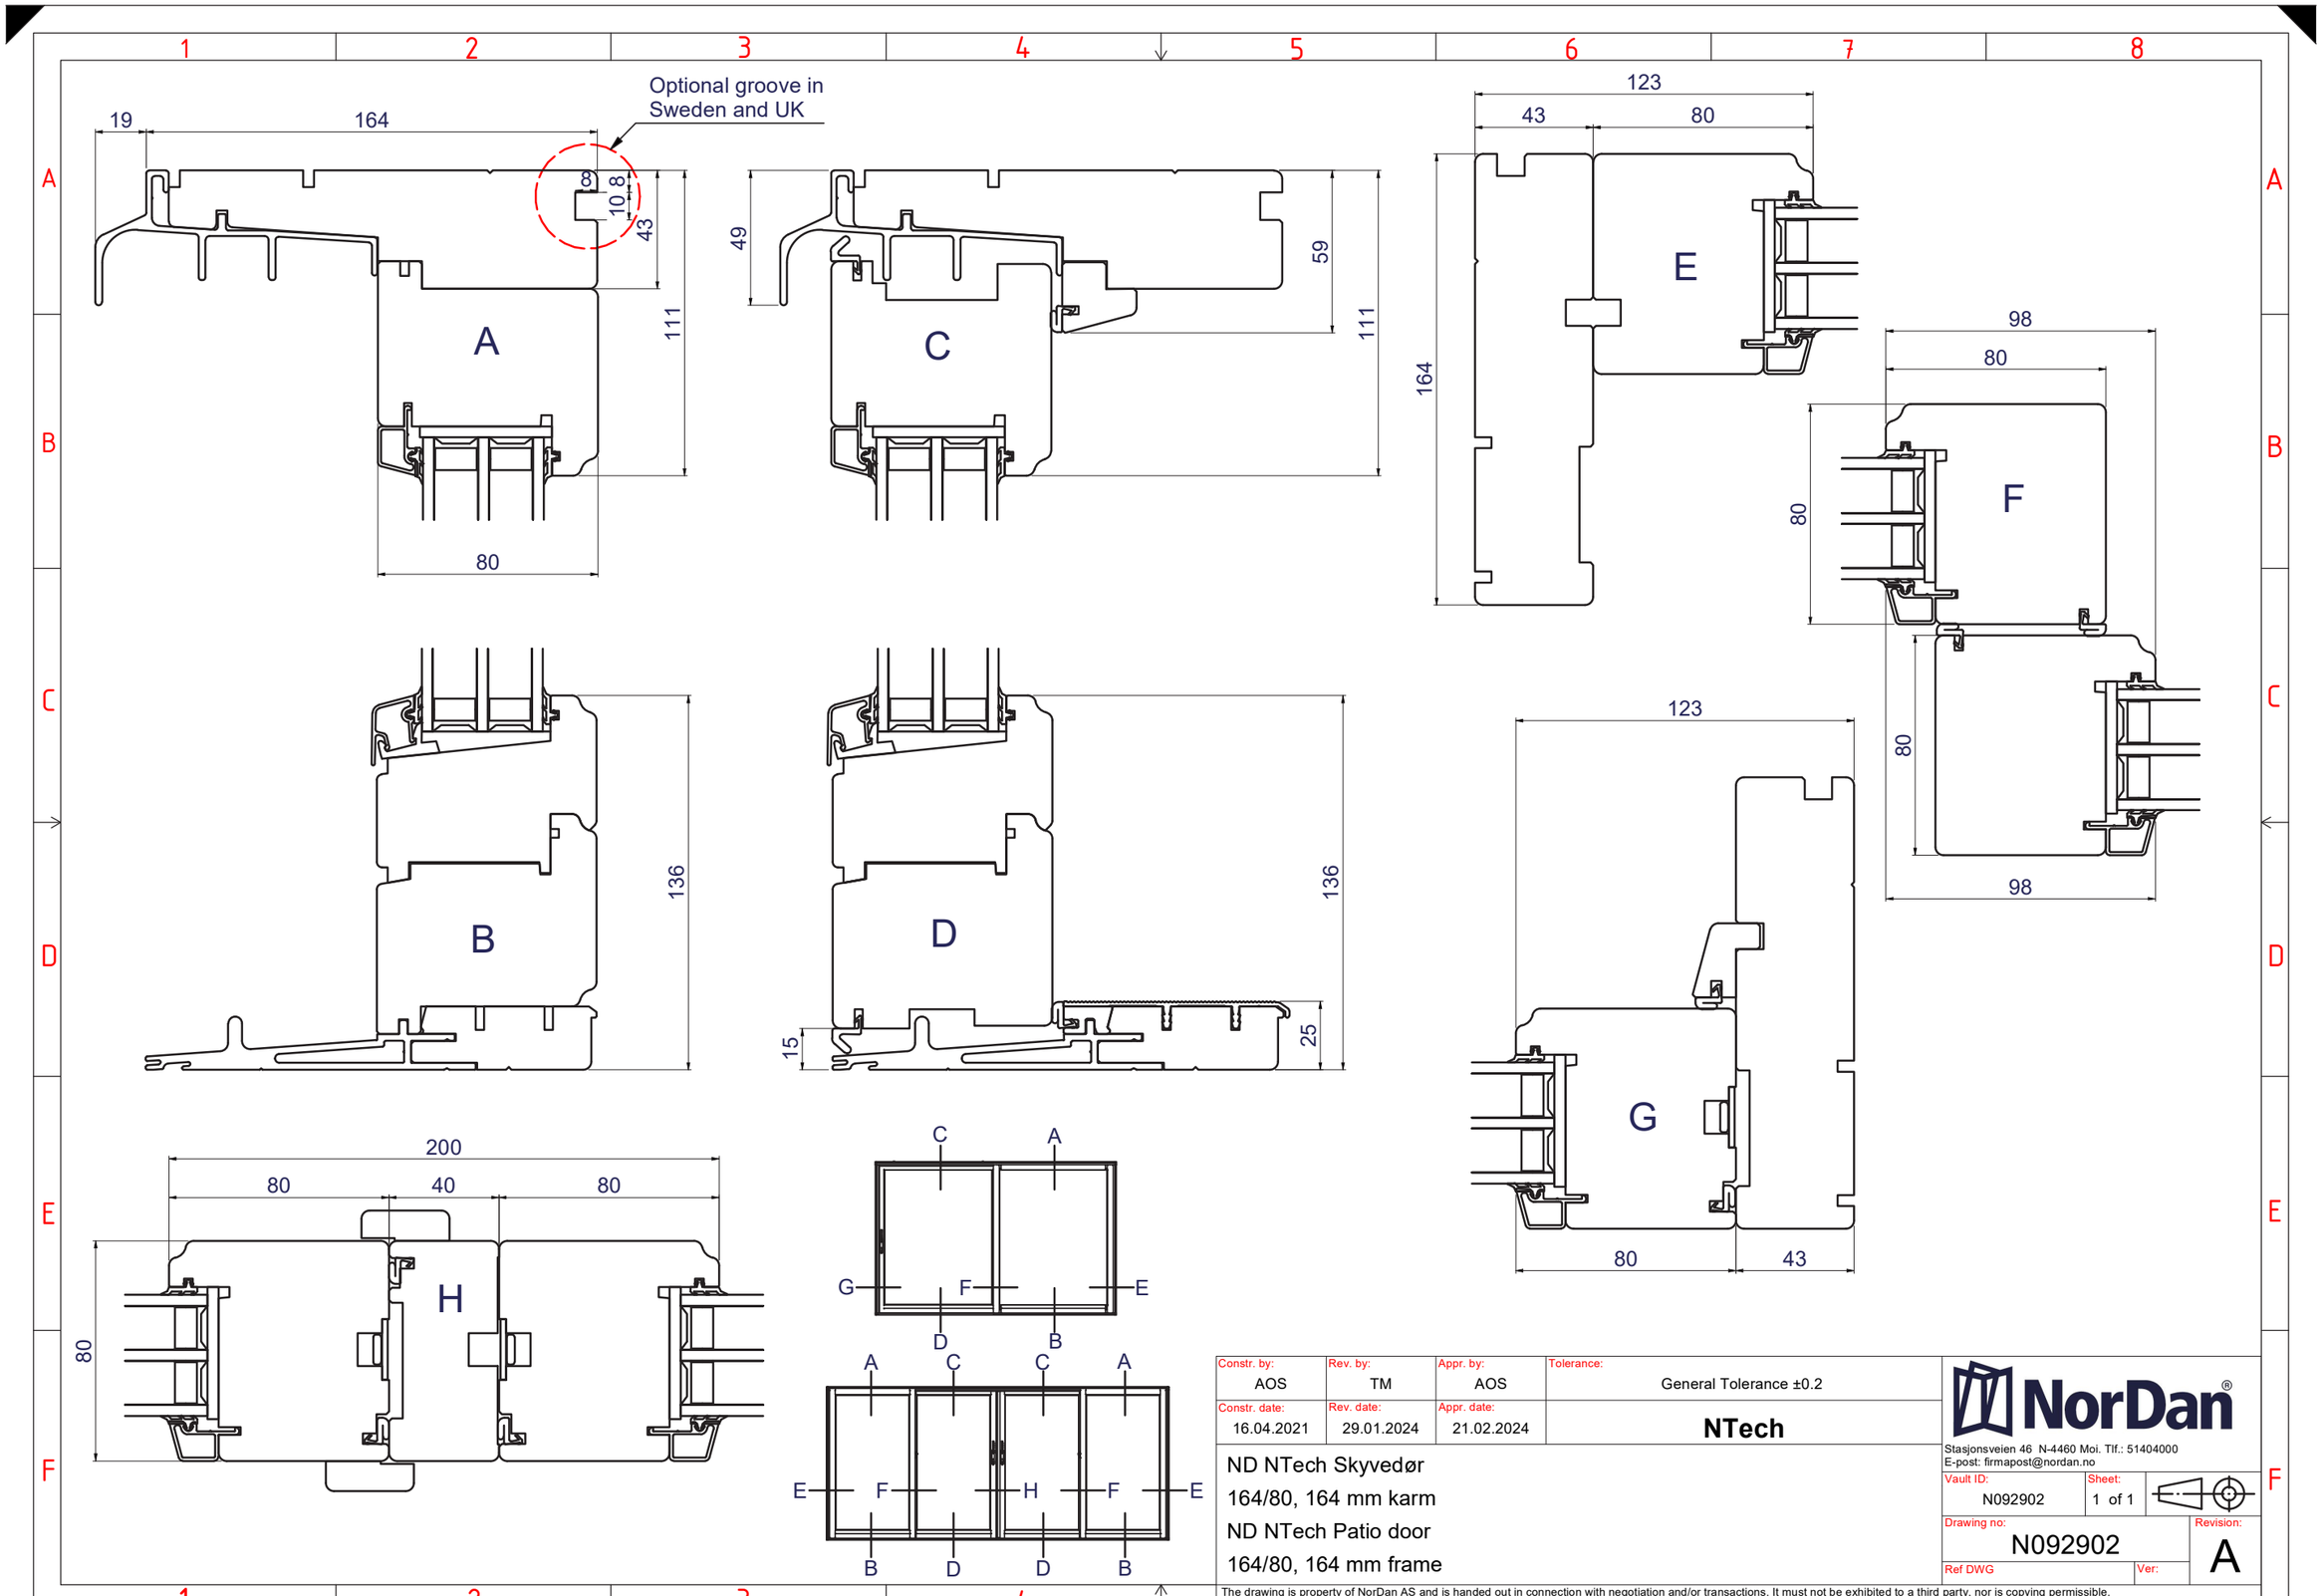

Constr. by:	Rev. by:	Appr. by:	Tolerance:
AOS	TM	AOS	General Tolerance ±0.2
Constr. date: 16.04.2021	Rev. date: 29.01.2024	Appr. date: 21.02.2024	**NTech**

ND NTech Skyvedør
164/80, 164 mm karm
ND NTech Patio door
164/80, 164 mm frame

NorDan
Stasjonsveien 46 N-4460 Moi. Tlf.: 51404000
E-post: firmapost@nordan.no

Vault ID: N092902
Sheet: 1 of 1
Drawing no: N092902
Revision: A
Ref DWG
Ver:

The drawing is property of NorDan AS and is handed out in connection with negotiation and/or transactions. It must not be exhibited to a third party, nor is copying permissible.
The drawing must be returned to NorDan AS on termination of negotiation.