Document-ID: 001692(1.00)

Section Drawing - ND NTech Villa Sidehinged

Market:

Applies to: TA, TM, TO, TS, TZ

Date: 28 March 2025 **Material:** Timber+aluminium **Frame:** 92 **Glass:** Double glazed

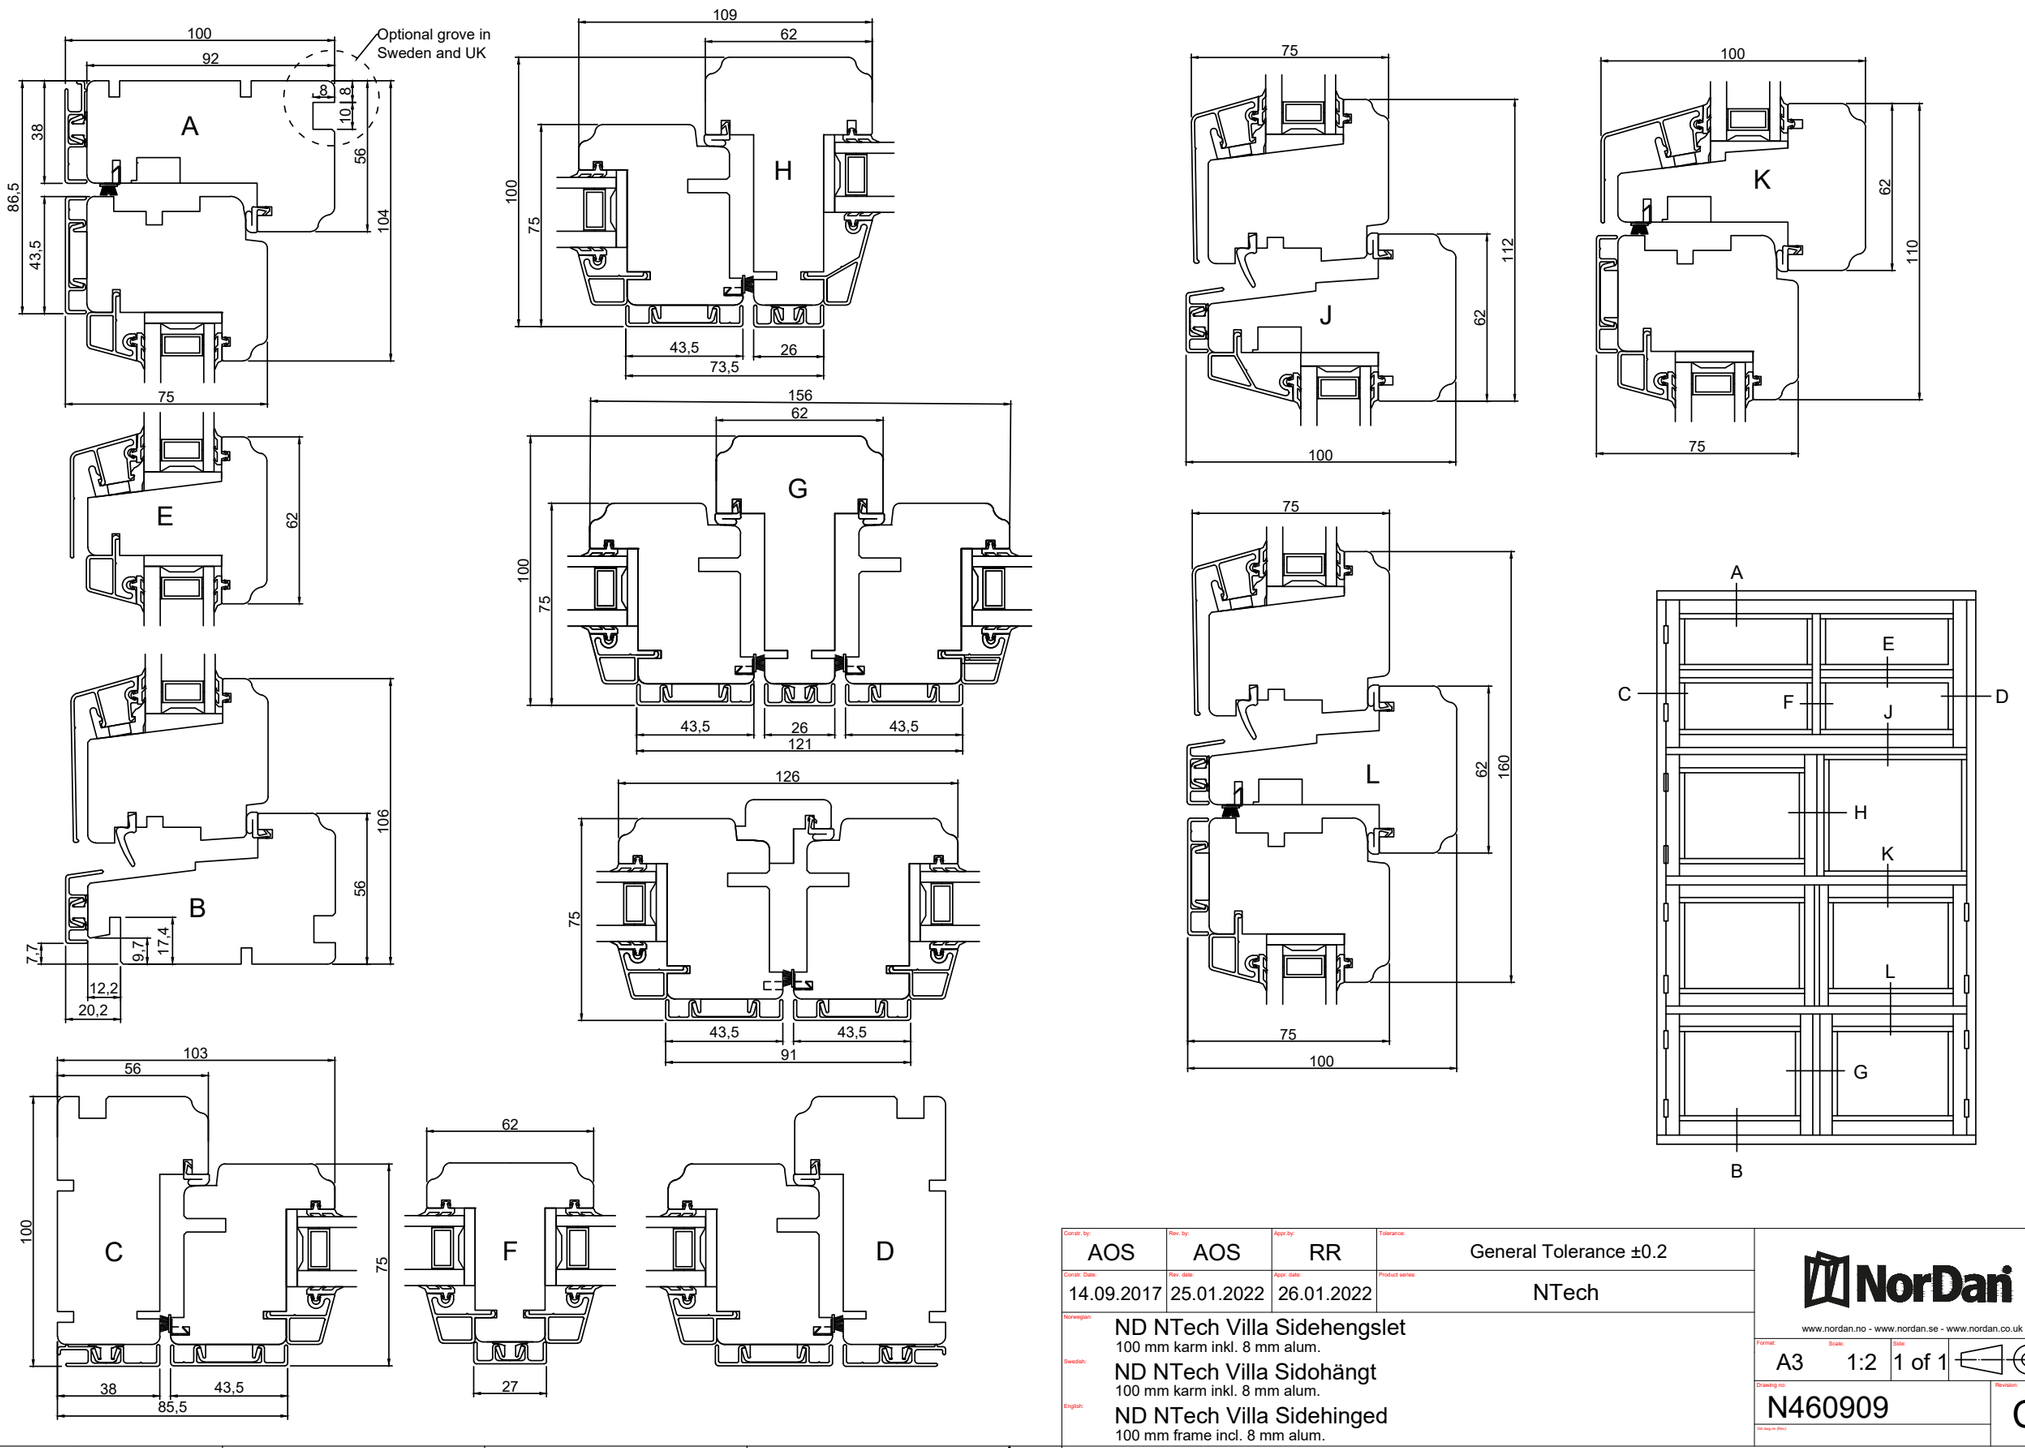

Constr. by:	Rev. by:	Appr.by:	Tolerance:
AOS	AOS	RR	General Tolerance ±0.2
Constr. Date:	**Rev. date:**	**Appr. date:**	**Product series:**
14.09.2017	25.01.2022	26.01.2022	NTech

Norwegian: ND NTech Villa Sidehengslet
100 mm karm inkl. 8 mm alum.

Swedish: ND NTech Villa Sidohängt
100 mm karm inkl. 8 mm alum.

English: ND NTech Villa Sidehinged
100 mm frame incl. 8 mm alum.

www.nordan.no - www.nordan.se - www.nordan.co.uk

Format:	Scale:	Side:
A3	1:2	1 of 1

Drawing no: N460909

Revision: C

This drawing is NorDan AS property and may not without our permission be copied, transferred to another party or otherwise improperly used. Violation penalized under applicable law.