Document ID: 0007EF(2.00)

Section drawing - ND NTech Villa Balcony door (security)

Markets

Applicable for product codes: 1I, 2I

NorDan

Date: 20 December 2021 | **Material:** Timber + aluminium | **Frame:** 105 | **Glass:** Triple glazed

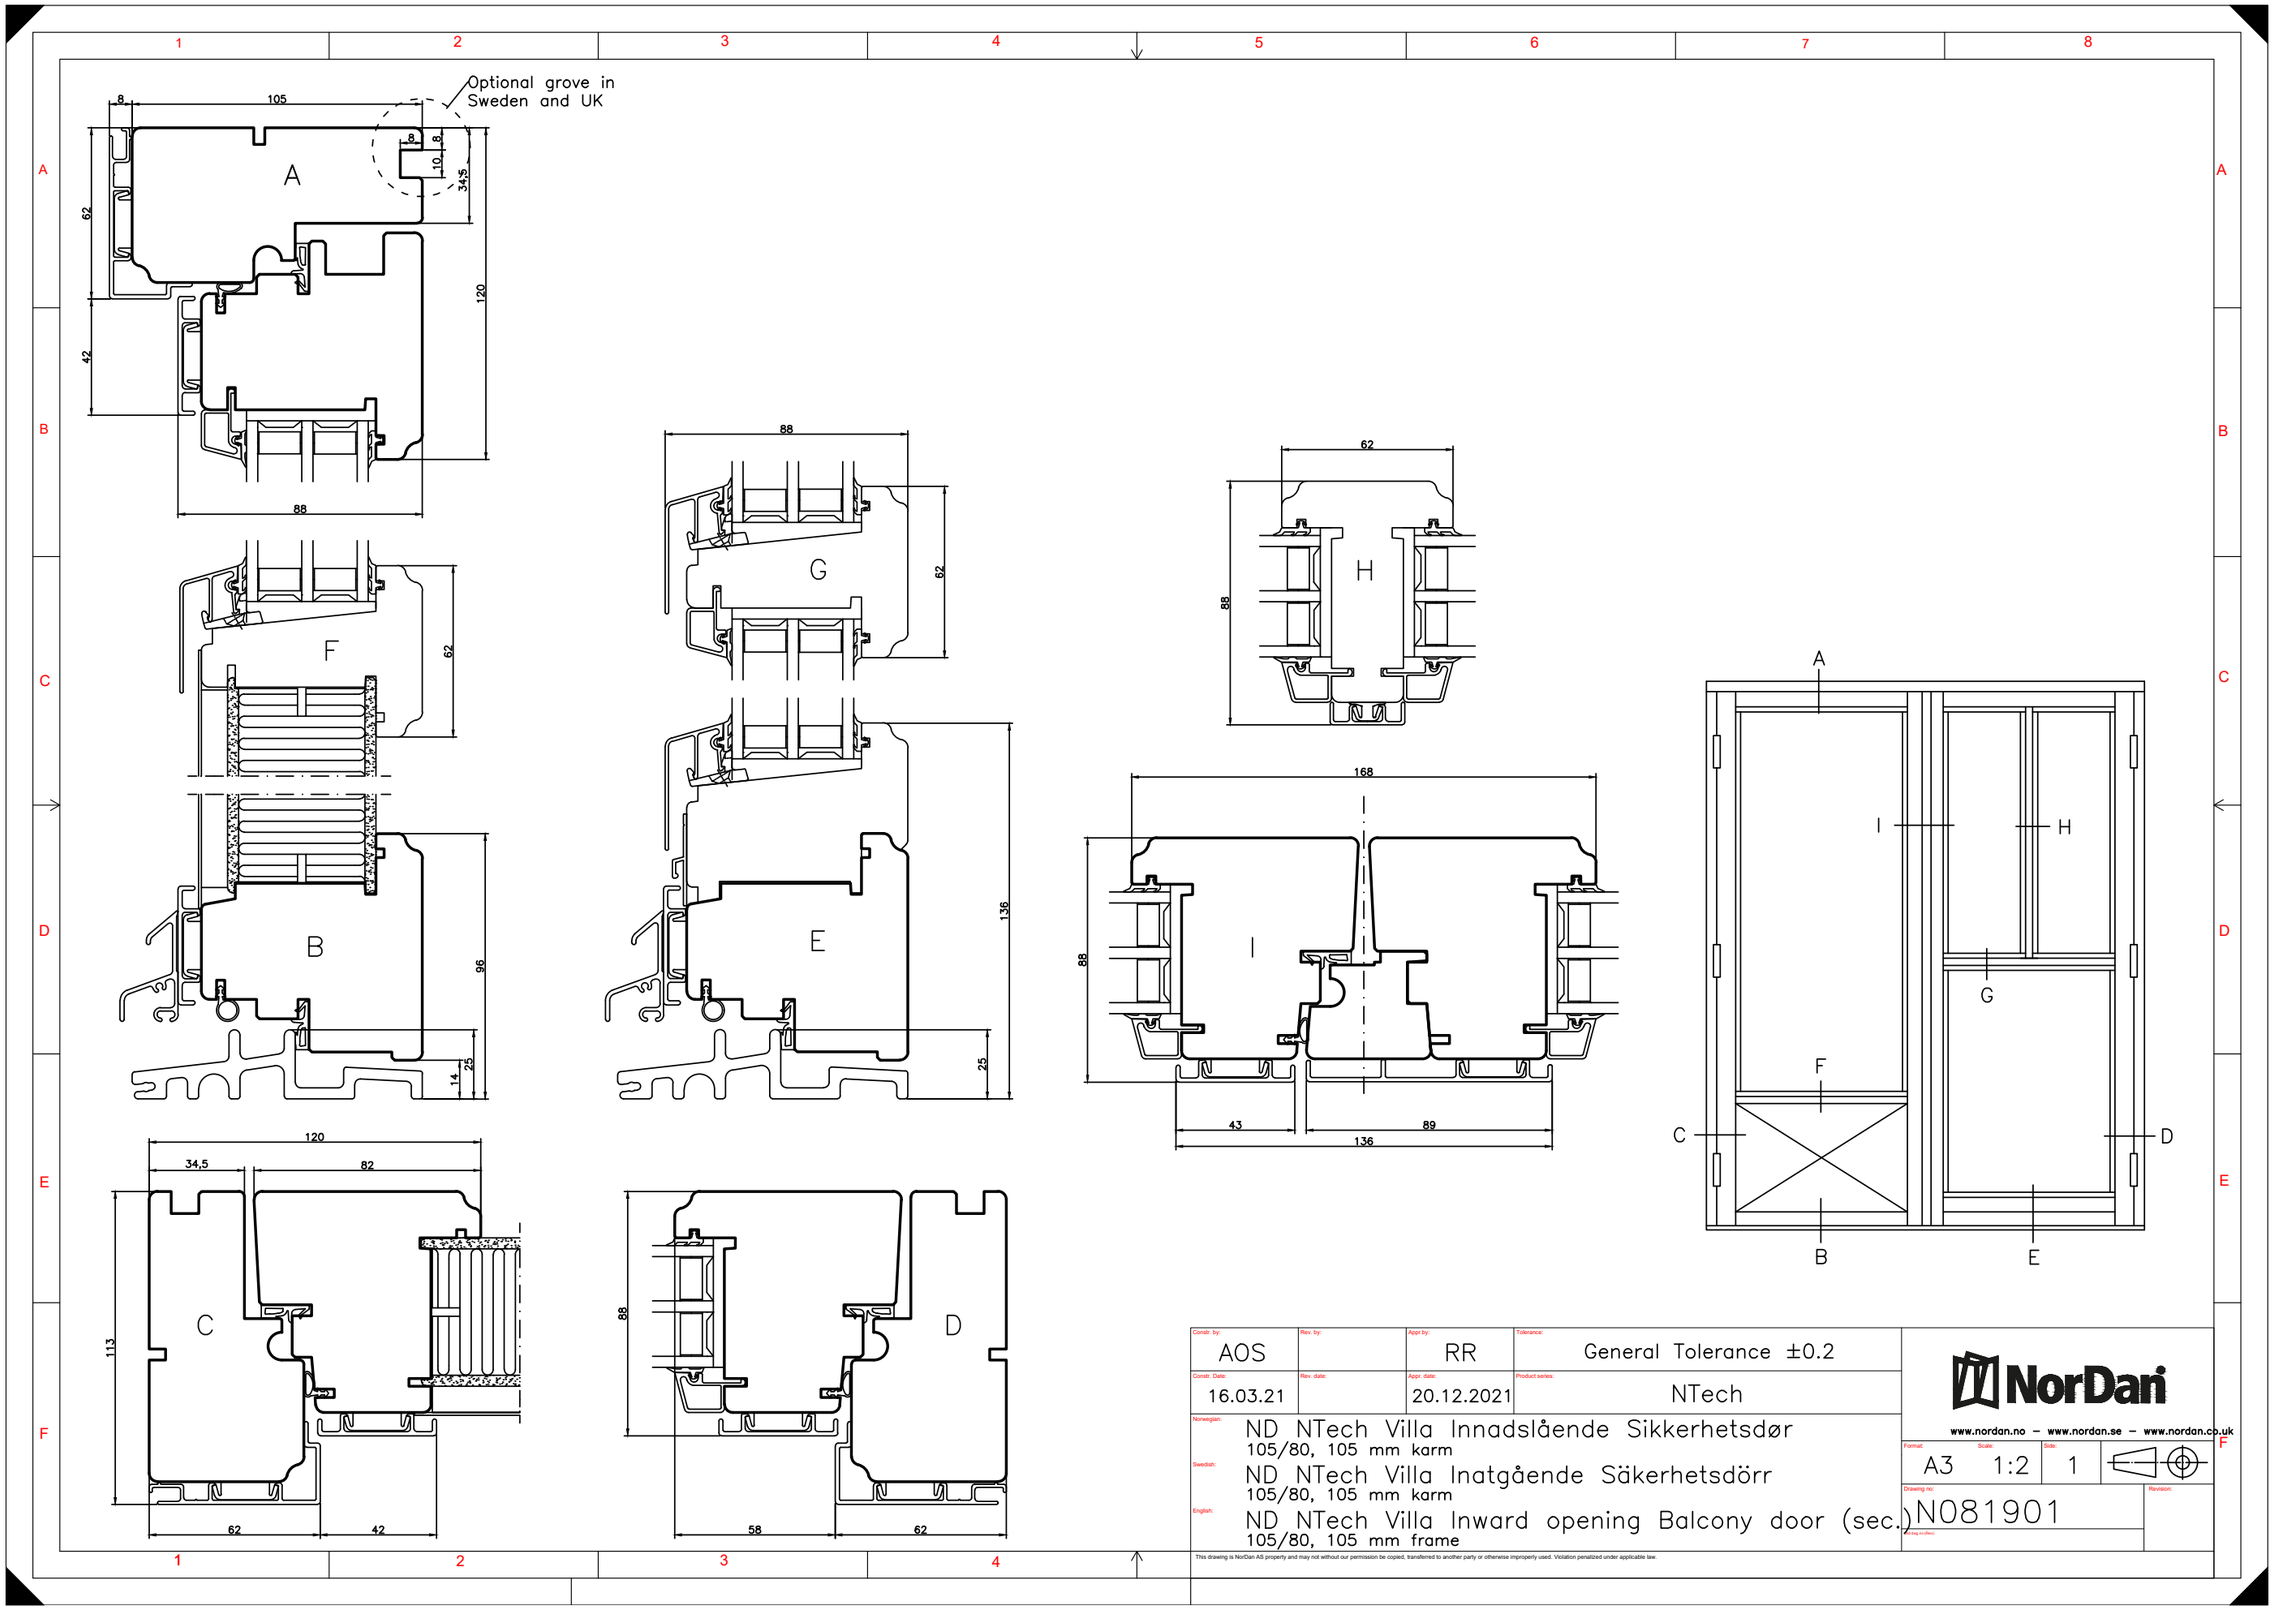

Constr. by:	Rev. by:	Appr by:	Tolerance:
AOS		RR	General Tolerance ±0.2
Constr. Date:	**Rev. date:**	**Appr. date:**	**Product series:**
16.03.21		20.12.2021	NTech

Norwegian: ND NTech Villa Innadslående Sikkerhetsdør
105/80, 105 mm karm

Swedish: ND NTech Villa Inatgående Säkerhetsdörr
105/80, 105 mm karm

English: ND NTech Villa Inward opening Balcony door (sec.)
105/80, 105 mm frame

NorDan
www.nordan.no – www.nordan.se – www.nordan.co.uk

Format:	Scale:	Side:
A3	1:2	1

Drawing no: N081901

Revision:

This drawing is NorDan AS property and may not without our permission be copied, transferred to another party or otherwise improperly used. Violation penalized under applicable law.