Document ID: 0007AF(2.00)

Section drawing - ND NTech Villa Sidehinged

Date: 26 January 2022 | **Material:** Timber + aluminium | **Frame:** 92 | **Glass:** Double glazed

Markets

Applicable for product codes: BZ, TA, TM, TO, TS, TZ

NorDan

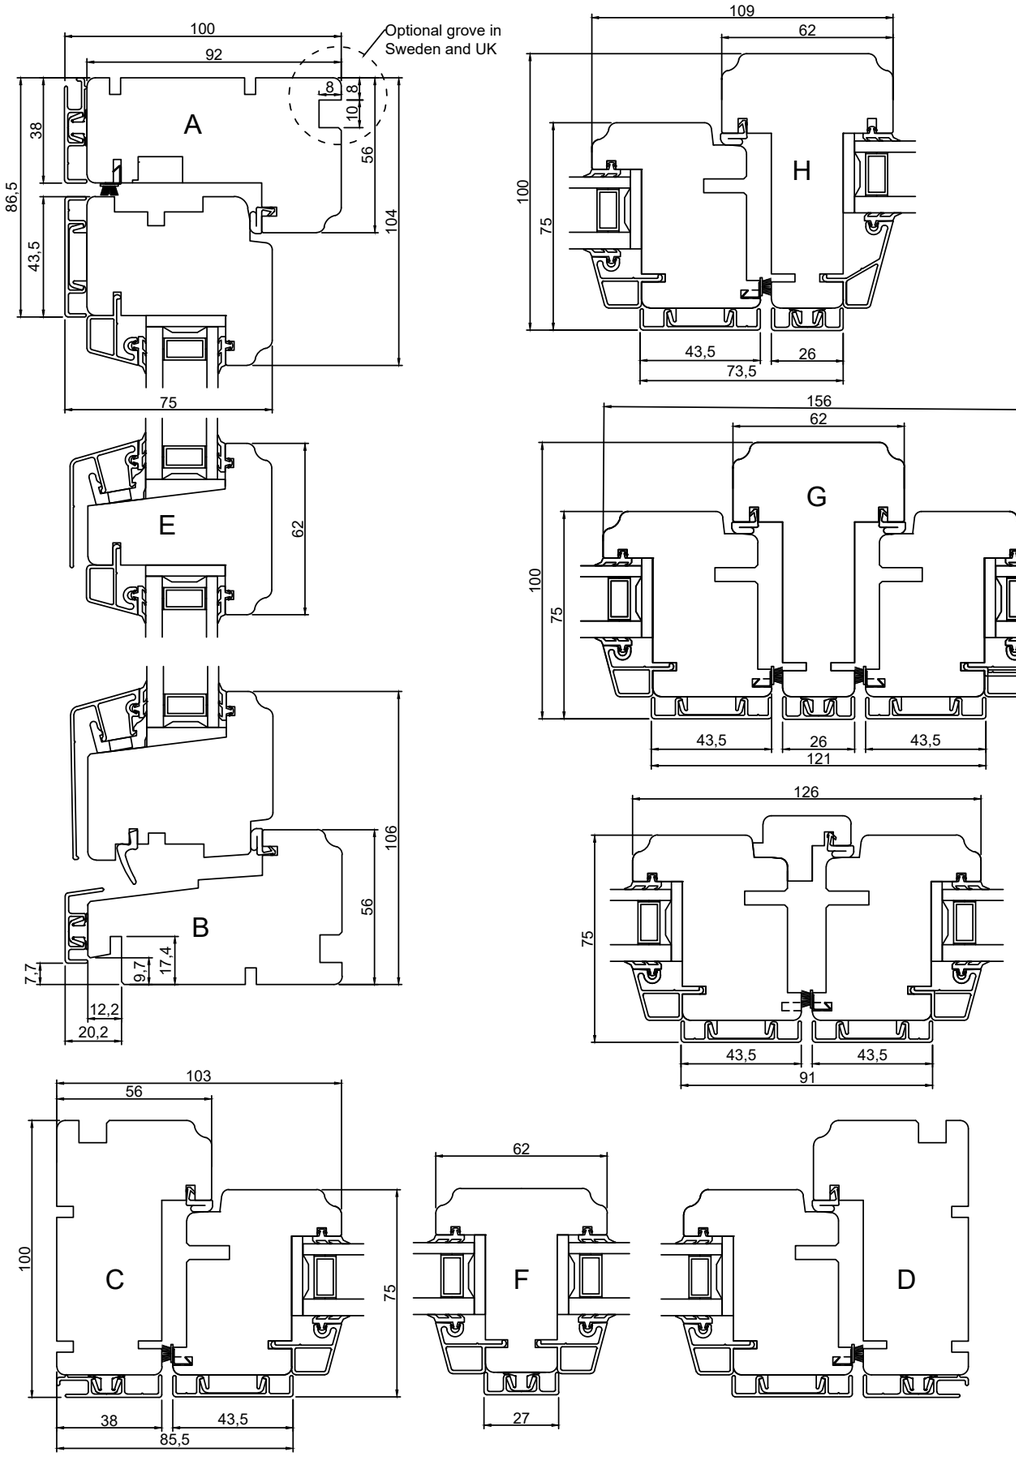

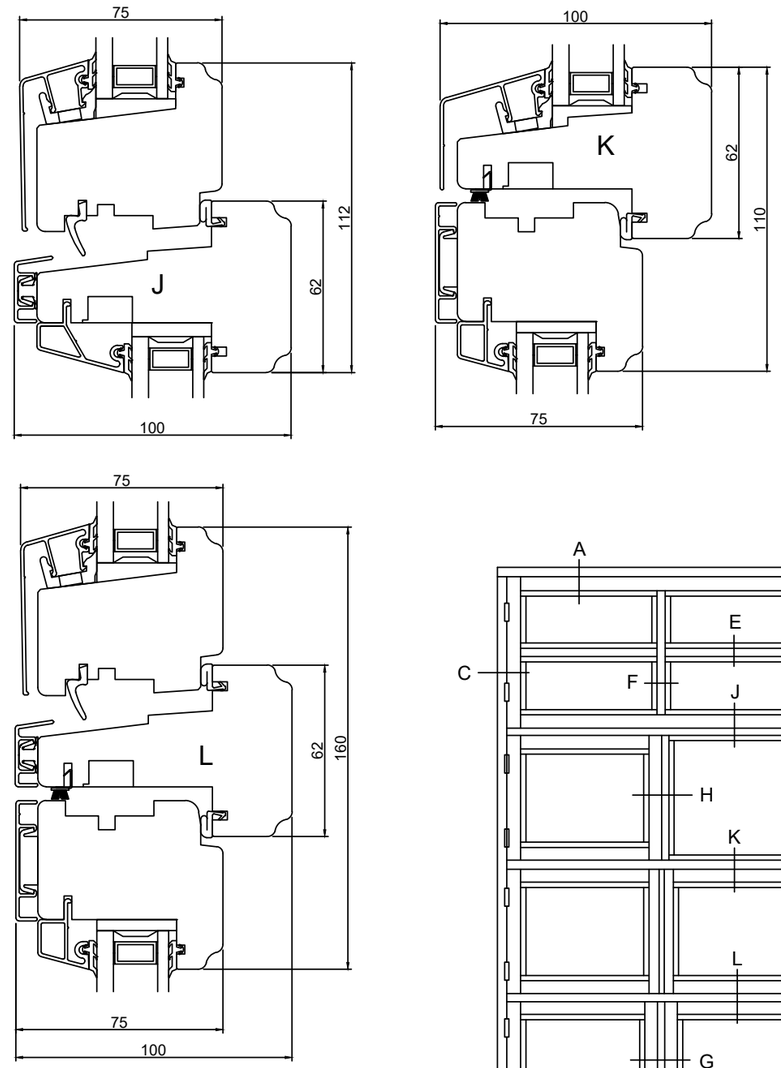

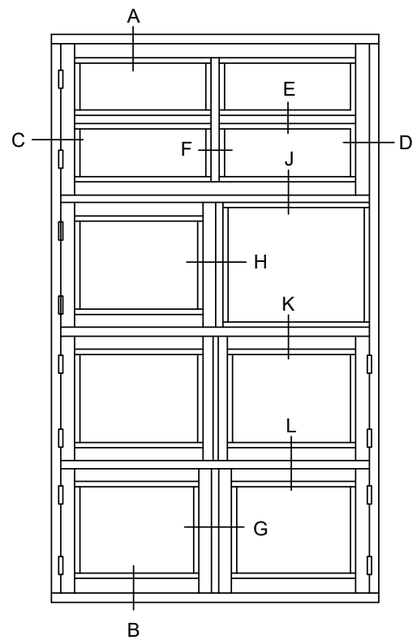

Constr. by:	Rev. by:	Appr.by:	Tolerance:
AOS	AOS	RR	General Tolerance ±0.2
Constr. Date:	**Rev. date:**	**Appr. date:**	**Product series:**
14.09.2017	25.01.2022	26.01.2022	NTech

Norwegian: ND NTech Villa Sidehengslet
100 mm karm inkl. 8 mm alum.

Swedish: ND NTech Villa Sidohängt
100 mm karm inkl. 8 mm alum.

English: ND NTech Villa Sidehinged
100 mm frame incl. 8 mm alum.

NorDan
www.nordan.no - www.nordan.se - www.nordan.co.uk

Format:	Scale:	Side:
A3	1:2	1 of 1

Drawing no: N460909

Revision: C

Old dwg. no.(files):

This drawing is NorDan AS property and may not without our permission be copied, transferred to another party or otherwise improperly used. Violation penalized under applicable law.